Permit #F00159414
FilmL.A., Inc.
6255 W Sunset Blvd, 12th Floor
Hollywood, CA 90028
t: (213)977-8600 - f: (213)977-8601
www.filmla.com

Summary Information

Permit No: F00159414 **Type of Permit:** FILMING **Release Date:** 11/26/2019

Production Company	TERRAPIN PRODUCTIONS, INC. FREMANTLE PRODUCTIONS NORTH AMERICA, INC.
Insured Company Name	TERRAPIN PRODUCTIONS, INC. FREMANTLE PRODUCTIONS NORTH AMERICA, INC.
Contact Phone No. 1	323-785-2151
Contact Phone No. 2	
Fax	2900 ALAMEDA AVE, SUITE 800
Address	BURBANK, California 91505
Production Title	STOCKTON
Type of Production	Feature

Producer	TOMMY TURTLE
Director	RUPERT WYATT
1st AD	THOMAS BOUCHER
Production Manager	MARK GLICK
FilmL.A. Coordinator	Tara Kramer
Location Manager	ERIC STANGELAND
Primary Phone	Mobile - 818-915-9010
Secondary Phone	
Location Assistant	NA NA
Primary Phone	Mobile - 000-000-0000
Secondary Phone	

Fees

Posting 600	$138.00
Posting 1200	$276.00
Posting Max	$552.00
Notification Charge	$718.00
FILMLA NON-REFUNDABLE FILM APPLICATION FEE	$699.00
LA CITY LANE AND STREET CLOSURE FEE	$624.00
LA COUNTY FIRE REVIEW	$282.00
LA COUNTY ROAD APPLICATION FEE	$168.00
LA CITY FIRE DEPARTMENT SPOT CHECK SURCHARGE	$85.00
PALMDALE APPLICATION FEE	$150.00
LA COUNTY ROAD ENCROACHMENT PERMIT PROCESSING FEE	$306.00

Total Permit Fee $3,998.00

Number of Locations 5

NOT A PERMIT

FilmL.A., Inc.
6255 W Sunset Blvd, 12th Floor
Hollywood, CA 90028
t: (213)977-8600 - f: (213)977-8601
www.filmla.com

Summary Information

Location

Permit Number F00159414
Production Company TERRAPIN PRODUCTIONS, INC. FRE...
Insured Company TERRAPIN PRODUCTIONS, INC. FRE...
Production Title STOCKTON

Location Manager ERIC STANGELAND
Primary Phone Mobile - 818-915-9010
Secondary Phone

This location has been CANCELED

Location Address 9512 E Ave Q, Unincorporated LA County, CA, 93591

Location Type Private Residence

Prep Dates 11/25/2019 - 11/27/2019 07:00 - 19:00 3 days

Film Dates 12/2/2019 - 12/4/2019 07:00 - 23:59 3 days

Strike Dates 12/5/2019 - 12/6/2019 07:00 - 19:00

Open or Closed to the Public Open

Generic Conditions **THE CONSUMPTION OF ALCOHOLIC BEVERAGES AND THE USE OF DRUGS, INCLUDING MARIJUANA, ON LOCATION BY ANY CAST, CREW, OR INVITED GUESTS IS STRICTLY PROHIBITED.**
*Certain service and personnel fees required by jurisdictional agencies are not collected by FilmL.A. Any such fees must be paid directly to the appropriate agency, and a separate invoice will be provided to the permittee.
Community Survey Required
FAA: Aviation activity must conform to accepted FAA plan of activities.
FAA: Aviation activity will be conducted within normal FAA established guidelines.
FAA: Company must notify LASD AERO BUREAU at least 1/2 hour prior to activity, aerosgtnotification@lasd.org 562.421.2701.
FAA: Helicopter activity at a minimum of 500’ distance from any structure, vehicle, vessel or person.
FAA: Helicopter landings within 1000 ft of a school (K-12, public or private) require Helicopter Landing Authorization (HLA) through CalTrans HLA Coordinator, Dan Gargas, at 916. 654.522 or email dan.gargas@dot.ca.gov
Must contact local sheriff department ½ hour prior to any brandishing of weapons, gunfire, special effects, or aerial activity.
Must Maintain 5' Clearance on Sidewalks/Walkways
Must maintain local/emergency access
Must post "ROAD WORK AHEAD" signs, which must remain up until all activities on the roadway have been completed.
No cast or crew parking on area streets
No steps from trailers, trucks or motorhomes may be facing road
Number of uniformed officers listed on the permit is a minimum requirement. Permittee remains responsible for deploying a sufficient number of uniformed officers to provide traffic and crowd control to ensure the safety of the film crew and the public.
Traffic control must be done in accordance w/MUTCD
Traffic Officers Required
Uniformed officers shall have a copy of the film permit in their possession and are required to confirm that all traffic control signage devices are in place.

Please see attached document E Ave Q (closure) - 95th St E (closure) - Terrapin.pdf

Equipment on Location

Type	Quantity
5 or 10 ton trucks	4
Camera cars	1
Cast/Crew vehicles	95
Catering Truck	2
Condors	1

Personnel on Location

Type	Quantity
Cast	4
Crew	100
Sheriff/CHP	2

NOT A PERMIT

FilmL.A., Inc.
6255 W Sunset Blvd, 12th Floor
Hollywood, CA 90028
t: (213)977-8600 - f: (213)977-8601
www.filmla.com

Summary Information — Location

Permit Number F00159414
Production Company TERRAPIN PRODUCTIONS, INC. FRE...
Insured Company TERRAPIN PRODUCTIONS, INC. FRE...
Production Title STOCKTON

Location Manager ERIC STANGELAND
Primary Phone Mobile - 818-915-9010
Secondary Phone

Cranes	2
Cube Trucks	4
Generator	2
Picture vehicles	4
Portable restrooms	2
Semi Trucks	2
Stakebed Trucks	4
Trailers	7
Vans	6

Filming Activities Atmospheric smoke effects (water based); Brandishing weapons; Camera in car; Camera on sticks; Drive ups & away; Emergency vehicles with flashing lights; Equipment across street; Equipment on property; Exterior establishing shots; Helicopter activity; Helicopter landing & take off; Interior and exterior dialogue; Intermittent traffic control - 2 minutes standard; Precision driving (within or below posted speed limit only); Talent in police uniforms; Scene of "NSA" agents will be brought in by helicopter to the field across from the house, the agents run across the road towards the house and brandish their weapons, surrounding the house. ; There will be additional "police picture cars" that approved and surround the house also with actors in uniform and lights flashing; 12/2, 12/3 WILL BE INTERIOR AND EXTERIOR ON PRIVATE PROPERTY ONLY. ; 12/4 from 6am-10pm, this will be the day production has the full closures and Helicopter work.; Location of helicopter landing and taking off is on Parcel APN#3028-017-004; HELICOPTER AND CLOSURE ACTIVITY FROM 9AM-10PM; PLEASE CANCEL THIS LOCATION, PUSHED TO A LATER DATE NEXT YEAR;

Jurisdiction **Political:** Los Angeles County - Supervisor District 5 **Police:** Los Angeles County Sheriff **Fire:** Los Angeles County Fire Department

Approvals LOS ANGELES COUNTY ROAD DEPARTMENT - PALMDALE (PO5) David Huff

Coordinator Note ALL PREP ACTIVITY CONTAINED ON PRIVATE PROPERTY.

Coordinator Note *WESTBOUND TRAFFIC ON AVENUE Q IS CITY OF PALMDALE AND EASTBOUND TRAFFIC ON AVENUE Q IS IN UNINCORPORATED LA COUNTY.*
DUAL PERMIT WITH PALMDALE AND LA COUNTY

Parking
Base Camp
Location Type : Filming Location

Crew Parking
Location Type : To Be Determined

Lane / Full Closure FULL CLOSURE E AVE Q., 92ND ST E- 97TH ST E
FULL CLOSURE 95TH ST E., E AVE Q- E AVE Q-4

Approximate Footage 0 - 300

Date(s) 12/4/2019 to 12/4/2019 **Time(s)** 09:00 to 22:00

NOT A PERMIT

FilmL.A., Inc.
6255 W Sunset Blvd, 12th Floor
Hollywood, CA 90028
t: (213)977-8600 - f: (213)977-8601
www.filmla.com

Summary Information — Location

Permit Number F00159414
Production Company TERRAPIN PRODUCTIONS, INC. FRE...
Insured Company TERRAPIN PRODUCTIONS, INC. FRE...
Production Title STOCKTON

Location Manager ERIC STANGELAND
Primary Phone Mobile - 818-915-9010
Secondary Phone

This location has been CANCELED

Location Address E AVE Q & 95TH ST E, LA COUNTY/PALMDALE, CA, 93552

Location Type Road

Film Dates 12/4/2019 - 12/4/2019 07:00 - 23:59 1 day

Open or Closed to the Public Open

Generic Conditions **THE CONSUMPTION OF ALCOHOLIC BEVERAGES AND THE USE OF DRUGS, INCLUDING MARIJUANA, ON LOCATION BY ANY CAST, CREW, OR INVITED GUESTS IS STRICTLY PROHIBITED.**
*Certain service and personnel fees required by jurisdictional agencies are not collected by FilmL.A. Any such fees must be paid directly to the appropriate agency, and a separate invoice will be provided to the permittee.
Community Survey Required
FAA: Aviation activity must conform to accepted FAA plan of activities.
FAA: Aviation activity will be conducted within normal FAA established guidelines.
FAA: Company must notify LASD AERO BUREAU at least 1/2 hour prior to activity, aerosgtnotification@lasd.org 562.421.2701.
FAA: Helicopter activity at a minimum of 500’ distance from any structure, vehicle, vessel or person.
FAA: Helicopter landings within 1000 ft of a school (K-12, public or private) require Helicopter Landing Authorization (HLA) through CalTrans HLA Coordinator, Dan Gargas, at 916. 654.522 or email dan.gargas@dot.ca.gov
Must contact local sheriff department ½ hour prior to any brandishing of weapons, gunfire, special effects, or aerial activity.
Must Maintain 5' Clearance on Sidewalks/Walkways
Must maintain local/emergency access
Must post "ROAD WORK AHEAD" signs, which must remain up until all activities on the roadway have been completed.
No cast or crew parking on area streets
No steps from trailers, trucks or motorhomes may be facing road
Number of uniformed officers listed on the permit is a minimum requirement. Permittee remains responsible for deploying a sufficient number of uniformed officers to provide traffic and crowd control to ensure the safety of the film crew and the public.
Traffic control must be done in accordance w/MUTCD
Traffic Officers Required
Uniformed officers shall have a copy of the film permit in their possession and are required to confirm that all traffic control signage devices are in place.

Equipment on Location

Type	Quantity
Camera cars	2
Condors	1
Cranes	2
Picture vehicles	8
Vans	3

Personnel on Location

Type	Quantity
Cast	4
Crew	100

Filming Activities Atmospheric smoke effects (water based); Brandishing weapons; Camera in car; Camera on sticks; Car-to-Car; Drive by; Drive ups & away; Driving shots; Driving shots with the flow of traffic; Emergency vehicles with flashing lights; Equipment across street; Equipment on property; Exterior establishing shots; Handheld equipment; Helicopter activity; Helicopter landing & take off;

DRAFT

FilmL.A., Inc.
6255 W Sunset Blvd, 12th Floor
Hollywood, CA 90028
t: (213)977-8600 - f: (213)977-8601
www.filmla.com

Summary Information — Location

Permit Number F00159414
Production Company TERRAPIN PRODUCTIONS, INC. FRE...
Insured Company TERRAPIN PRODUCTIONS, INC. FRE...
Production Title STOCKTON

Location Manager ERIC STANGELAND
Primary Phone Mobile - 818-915-9010
Secondary Phone

Intermittent traffic control - 2 minutes standard; Talent in police uniforms; This location goes with location #1, this is the driving shots portion, shots with picture cars driving up 95th St E and on E Ave Q, "Police cars, NSA cars" approaching the home (location #1); PLEASE CANCEL THIS LOCATION, PUSHED TO A LATER DATE NEXT YEAR;

Jurisdiction **Political:** Los Angeles County - Supervisor District 5 | **Police:** Los Angeles County Sheriff | **Fire:** Los Angeles County Fire Department

Approvals LOS ANGELES COUNTY ROAD DEPARTMENT - PALMDALE (PO5) David Huff

Coordinator Note *WESTBOUND TRAFFIC ON AVENUE Q IS CITY OF PALMDALE AND EASTBOUND TRAFFIC ON AVENUE Q IS IN UNINCORPORATED LA COUNTY.*
DUAL PERMIT WITH PALMDALE AND LA COUNTY

Parking

Base Camp	9512 E Ave Q, 93552	**Crew Parking**	9512 E Ave Q, 93552
Location Type : Other Location		Location Type : Other Location	

NO PERMIT

FilmL.A., Inc.
6255 W Sunset Blvd, 12th Floor
Hollywood, CA 90028
t: (213)977-8600 - f: (213)977-8601
www.filmla.com

Summary Information

Location

Permit Number F00159414
Production Company TERRAPIN PRODUCTIONS, INC. FRE...
Insured Company TERRAPIN PRODUCTIONS, INC. FRE...
Production Title STOCKTON

Location Manager ERIC STANGELAND
Primary Phone Mobile - 818-915-9010
Secondary Phone

Location Address Sherman Way., Bellaire Ave- Coldwater Canyon Ave, Los Angeles, CA, 91605

Location Type Street

Film Dates 11/27/2019 - 11/27/2019 11:00 - 15:00 1 day
11/27/2019 - 11/28/2019 19:00 - 03:00 1 day

Open or Closed to the Public Open

Generic Conditions **THE CONSUMPTION OF ALCOHOLIC BEVERAGES AND THE USE OF DRUGS, INCLUDING MARIJUANA, ON LOCATION BY ANY CAST, CREW, OR INVITED GUESTS IS STRICTLY PROHIBITED.**
*Certain service and personnel fees required by jurisdictional agencies are not collected by FilmL.A. Any such fees must be paid directly to the appropriate agency, and a separate invoice will be provided to the permittee.
Community Survey Obtained
CROSSOVERS/CABLING ACROSS STREET I: Not allowed on street without prior approval.
Must Maintain 5' Clearance on Sidewalks/Walkways
Must maintain local/emergency access
No cast or crew parking on area streets
No interference with merchant activity.
Number of uniformed officers listed on the permit is a minimum requirement. Permittee remains responsible for deploying a sufficient number of uniformed officers to provide traffic and crowd control to ensure the safety of the film crew and the public.
Traffic control must be done in accordance w/MUTCD
Traffic Officers Required
Uniformed officers shall have a copy of the film permit in their possession and are required to confirm that all traffic control signage devices are in place.

Please see attached documents Sherman Way btwn Coldwater Canyon Ave & Bellaire Ave NS curb & SS curb + 1 - Stockton.pdf
Terrapin AA 2019 ES.pdf

Equipment on Location

Type	Quantity
5 or 10 ton trucks	4
Camera cars	1
Cast/Crew vehicles	95
Catering Truck	2
Condors	1
Cranes	2
Cube Trucks	4
Generator	2
Picture vehicles	4
Portable restrooms	2
Stakebed Trucks	4
Trailers	4

Personnel on Location

Type	Quantity
Cast	4
Crew	100
Off-Duty/Retired LAPD Officer(s)	2

NOT A PERMIT

FilmL.A., Inc.
6255 W Sunset Blvd, 12th Floor
Hollywood, CA 90028
t: (213)977-8600 - f: (213)977-8601
www.filmla.com

Summary Information — Location

Permit Number F00159414
Production Company TERRAPIN PRODUCTIONS, INC. FRE...
Insured Company TERRAPIN PRODUCTIONS, INC. FRE...
Production Title STOCKTON

Location Manager ERIC STANGELAND
Primary Phone Mobile - 818-915-9010
Secondary Phone

Vans 6

Filming Activities Camera on sticks; Equipment across street; Equipment on sidewalk & street; Equipment on sidewalk only.; Equipment on sidewalk, in curb lane & across street; Exterior Dialogue; Exterior establishing shots; Intermittent pedestrian control; Intermittent traffic control - 2 minute standard (except 0700-0900 hrs & 1500-1900 hrs); Scene of actor walking down the sidewalk on the Southside of Sherman Way. Camera and equipment on the sidewalk following the talent; Requesting to have the city lights turned off on Sherman Way. *production must work with Bureau of Street Lighting directly*; From 11am-3pm, On the Northside of Sherman Way, there will be a jib arm and crew in curb lane for establishing shots. This is a small unit getting establishing shots only, during this time frame; The curb lane plus one on the Northside of Sherman Way from 7p-3am is for condor placements;

Jurisdiction **Political:** Los Angeles City - Council District 02 **Police:** Los Angeles Police **Fire:** Los Angeles City Department

Thomas Guide **Page:** 532 **Grid:** E4

Approvals

LOS ANGELES CITY POLICE DEPARTMENT	Melissa Hernandez
FILML.A. CLOSURES	Yulizza Ramirez
LOS ANGELES CITY DEPARTMENT OF PUBLIC WORKS-COMMISSIONER	Kevin James

Parking

Base Camp Location Type : Filming Location	**Crew Parking** Location Type : Other Location	12222 Hamlin St, San Fernando Valley, CA, 91606

Posting "No Parking" signs S/S SHERMAN WAY., BELLAIRE AVE- COLDWATER CANYON AVE
E/S COLDWATER CANYON AVE., SHERMAN WAY- SOUTH 1000'

Approximate Footage more than 1800 **Log Number** 264106

Date(s) 11/27/2019 to 11/27/2019 **Time(s)** 18:00 to 06:00

Lane / Full Closure S/S CURB LANE PLUS ONE ADJACENT LANE CLOSURE SHERMAN WAY., COLDWATER CANYON AVE - BELLAIRE AVE
Approximate Footage 0 - 300

Date(s) 11/27/2019 to 11/27/2019 **Time(s)** 19:00 to 03:00

Lane / Full Closure N/S CURB LANE CLOSURE SHERMAN WAY., COLDWATER CANYON AVE - BELLAIRE AVE
Approximate Footage 0 - 300

Date(s) 11/27/2019 to 11/27/2019 **Time(s)** 19:00 to 03:00

Lane / Full Closure N/S CURB LANE CLOSURE SHERMAN WAY., COLDWATER CANYON AVE - BELLAIRE AVE
Approximate Footage 0 - 300

Date(s) 11/27/2019 to 11/27/2019 **Time(s)** 11:00 to 15:00

NOT A PERMIT

FilmL.A., Inc.
6255 W Sunset Blvd, 12th Floor
Hollywood, CA 90028
t: (213)977-8600 - f: (213)977-8601
www.filmla.com

Summary Information

Location

Permit Number F00159414
Production Company TERRAPIN PRODUCTIONS, INC. FRE...
Insured Company TERRAPIN PRODUCTIONS, INC. FRE...
Production Title STOCKTON

Location Manager ERIC STANGELAND
Primary Phone Mobile - 818-915-9010
Secondary Phone

Location Address 6355 Bellingham Ave, Los Angeles, CA, 91606

Location Type Theater

Film Dates 11/27/2019 - 11/28/2019 09:00 - 02:00 1 day

Open or Closed to the Public Open

Generic Conditions **THE CONSUMPTION OF ALCOHOLIC BEVERAGES AND THE USE OF DRUGS, INCLUDING MARIJUANA, ON LOCATION BY ANY CAST, CREW, OR INVITED GUESTS IS STRICTLY PROHIBITED.**
*Certain service and personnel fees required by jurisdictional agencies are not collected by FilmL.A. Any such fees must be paid directly to the appropriate agency, and a separate invoice will be provided to the permittee.
*LA CITY AND/OR LA COUNTY FIRE CHECKLIST ATTACHED TO FINAL PERMIT. THE PERMITTEE IS RESPONSIBLE FOR COMPLETING CHECKLIST PRIOR TO FILMING ACTIVITY AT THIS LOCATION. NON COMPLIANCE MAY RESULT IN ASSIGNMENT OF A FIRE OFFICER.
Community Survey Obtained
Must Maintain 5' Clearance on Sidewalks/Walkways
Must maintain local/emergency access
No cast or crew parking on area streets
No interference with merchant activity.
Number of uniformed officers listed on the permit is a minimum requirement. Permittee remains responsible for deploying a sufficient number of uniformed officers to provide traffic and crowd control to ensure the safety of the film crew and the public.
Traffic control must be done in accordance w/MUTCD
Traffic Officers Required
Uniformed officers shall have a copy of the film permit in their possession and are required to confirm that all traffic control signage devices are in place.

Please see attached document Bellingham Ave btwn Laurel Cnyn & Victory Blvd - Stockton.pdf

Equipment on Location

Type	Quantity
5 or 10 ton trucks	4
Camera cars	1
Cast/Crew vehicles	95
Catering Truck	2
Condors	1
Cranes	2
Cube Trucks	4
Generator	2
Picture vehicles	4
Portable restrooms	2
Stakebed Trucks	4

Personnel on Location

Type	Quantity
Cast	4
Crew	125
Off-Duty/Retired LAPD Officer(s)	2
Spot Check	1

NOT A PERMIT

FilmL.A., Inc.
6255 W Sunset Blvd, 12th Floor
Hollywood, CA 90028
t: (213)977-8600 - f: (213)977-8601
www.filmla.com

Summary Information — Location

Permit Number F00159414
Production Company TERRAPIN PRODUCTIONS, INC. FRE...
Insured Company TERRAPIN PRODUCTIONS, INC. FRE...
Production Title STOCKTON

Location Manager ERIC STANGELAND
Primary Phone Mobile - 818-915-9010
Secondary Phone

Trailers	4
Vans	6

Filming Activities Camera in car; Camera on sticks; Drive ups & away; Driving shots; Equipment on property; Equipment on sidewalk & street; Equipment on sidewalk only.; Exterior Dialogue; Exterior establishing shots; Intermittent pedestrian control; Intermittent traffic control - 2 minute standard (except 0700-0900 hrs & 1500-1900 hrs);

Jurisdiction **Political:** Los Angeles City - Council District 02 **Police:** Los Angeles Police **Fire:** Los Angeles City Department

Thomas Guide **Page:** 532 **Grid:** F6

Approvals

FILML.A. CLOSURES	Yulizza Ramirez
LOS ANGELES CITY POLICE DEPARTMENT	Gabriel Aleman
LOS ANGELES CITY DEPARTMENT OF PUBLIC WORKS	LaMeisha Candler

Parking

Base Camp Location Type : Filming Location	**Crew Parking** Location Type : Other Location	12222 Hamlin St, San Fernando Valley, CA, 91606

Posting "No Parking" signs W/S LAUREL CANYON BLVD., VICTORY BLVD- SOUTH 1000'

Approximate Footage 901 - 1200 **Log Number** 264109

Date(s) 11/27/2019 to 11/27/2019 **Time(s)** 00:00 to 00:00

Lane / Full Closure FULL CLOSURE- BELLIGHAM AVE., VICTORY BLVD- SYLVAN ST AND THEN BELLINGHAM AVE- LAUREL CANYON
(BELLINGHAM TURNS INTO SYLVAN ST AT THE BEND)

Approximate Footage 0 - 300

Date(s) 11/27/2019 to 11/27/2019 **Time(s)** 09:00 to 03:00

NOT A PERMIT

FilmL.A., Inc.
6255 W Sunset Blvd, 12th Floor
Hollywood, CA 90028
t: (213)977-8600 - f: (213)977-8601
www.filmla.com

Summary Information — Location

Permit Number F00159414
Production Company TERRAPIN PRODUCTIONS, INC. FRE...
Insured Company TERRAPIN PRODUCTIONS, INC. FRE...
Production Title STOCKTON

Location Manager ERIC STANGELAND
Primary Phone Mobile - 818-915-9010
Secondary Phone

Location Address 5429 Lindley Ave, Los Angeles, CA, 91356
Location Type Temple
Prep Dates 11/27/2019 - 11/27/2019 08:00 - 11:00 1 day
Film Dates 11/27/2019 - 11/27/2019 11:00 - 18:00 1 day
Open or Closed to the Public Closed

Generic Conditions
THE CONSUMPTION OF ALCOHOLIC BEVERAGES AND THE USE OF DRUGS, INCLUDING MARIJUANA, ON LOCATION BY ANY CAST, CREW, OR INVITED GUESTS IS STRICTLY PROHIBITED.
*Certain service and personnel fees required by jurisdictional agencies are not collected by FilmL.A. Any such fees must be paid directly to the appropriate agency, and a separate invoice will be provided to the permittee.
*LA CITY AND/OR LA COUNTY FIRE CHECKLIST ATTACHED TO FINAL PERMIT. THE PERMITTEE IS RESPONSIBLE FOR COMPLETING CHECKLIST PRIOR TO FILMING ACTIVITY AT THIS LOCATION. NON COMPLIANCE MAY RESULT IN ASSIGNMENT OF A FIRE OFFICER.
Must Maintain 5' Clearance on Sidewalks/Walkways
Must maintain local/emergency access
No cast or crew parking on area streets
No interference with merchant activity.
Notify LAPD West Valley Division (818) 374-7611 and comm. (213) 978-6552 1/2 hour prior to any gunfire, brandishing weapons, special effects or simulated emergency or criminal activity.
Number of uniformed officers listed on the permit is a minimum requirement. Permittee remains responsible for deploying a sufficient number of uniformed officers to provide traffic and crowd control to ensure the safety of the film crew and the public.
Traffic control must be done in accordance w/MUTCD
Traffic Officers Required
Uniformed officers shall have a copy of the film permit in their possession and are required to confirm that all traffic control signage devices are in place.

Equipment on Location

Type	Quantity
5 or 10 ton trucks	4
Cast/Crew vehicles	95
Catering Truck	2
Condors	1
Cranes	2
Cube Trucks	4
Generator	2
Picture vehicles	6
Portable restrooms	2
Stakebed Trucks	4
Trailers	4

Personnel on Location

Type	Quantity
Cast	4
Crew	100
Extras	20
Off-Duty/Retired LAPD Officer(s)	2
Spot Check	1

NOT A PERMIT

FilmL.A., Inc.
6255 W Sunset Blvd, 12th Floor
Hollywood, CA 90028
t: (213)977-8600 - f: (213)977-8601
www.filmla.com

Summary Information — Location

Permit Number F00159414
Production Company TERRAPIN PRODUCTIONS, INC. FRE...
Insured Company TERRAPIN PRODUCTIONS, INC. FRE...
Production Title STOCKTON

Location Manager ERIC STANGELAND
Primary Phone Mobile - 818-915-9010
Secondary Phone

Vans 6

Filming Activities Camera in car; Camera on sticks; Car-to-Car; Drive ups & away; Driving shots; Driving shots with the flow of traffic; Emergency vehicles with flashing lights; Equipment on property; Equipment on sidewalk & street; Equipment on sidewalk, in curb lane & across street; Exterior Dialogue; Exterior establishing shots; Exterior models against scenery; Intermittent pedestrian control; Intermittent traffic control - 2 minutes standard; Precision driving (within or below posted speed limit only); Talent in police uniforms; The scene here is of up to 6 police vehicles speeding out from the underground parking garage onto the parking lot above.;

Jurisdiction **Political:** Los Angeles City - Council District 03 **Police:** Los Angeles Police **Fire:** Los Angeles City Department

Thomas Guide **Page:** 561 **Grid:** A2

Approvals LOS ANGELES CITY POLICE DEPARTMENT Melissa Hernandez

Coordinator Note FIRE SPOT CHECK GRANTED FOR FILMING PER INSPECTOR HUDSON.

Parking
Base Camp
Location Type : Filming Location

Crew Parking
Location Type : Filming Location

Posting "No Parking" signs W/S LINDLEY AVE., 5405 LINDLEY AVE- NORTH 500'

Approximate Footage 301 - 600 **Log Number** 264113

Date(s) 11/27/2019 to 11/27/2019 **Time(s)** 00:00 to 00:00

NO PERMIT

Permit #F00159414

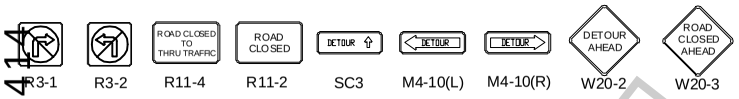

TRAFFIC SIGNAL
TRAFFIC CONE
TYPE I W/ SIGN

ALL TRAFFIC CONTROL WILL BE INSTALLED TO MEET OR EXCEED THE LATEST CA-MUTCD MINIMUM REQUIREMENTS

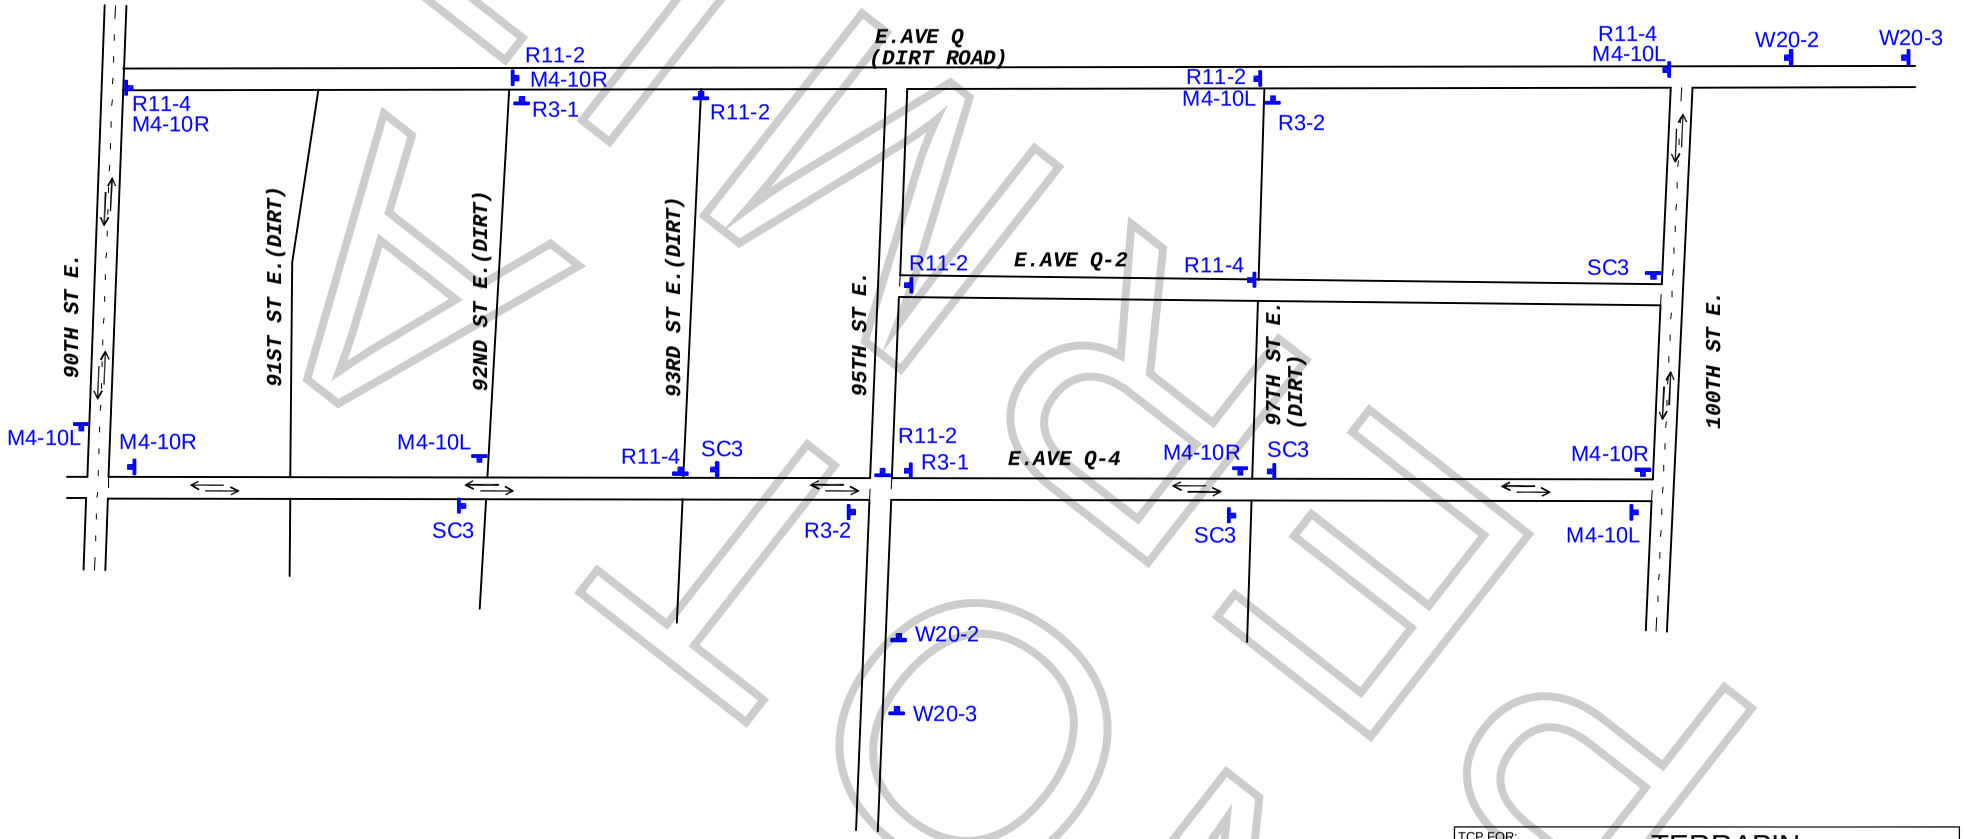

WORK ZONE TRAFFIC CONTROL PLAN
GENERAL NOTES

1. DATE/TIME: 12-4-19 FROM 09:00 HOURS TO 22:00 HOURS.

2. ALL SIGNING, STRIPING, AND TRAFFIC CONTROL DEVICES SHALL CONFORM TO THE (CURRENT) STATE OF CALIFORNIA DEPARTMENT OF TRANSPORTATION (CALTRANS) STANDARD PLANS AND STANDARD SPECIFICATIONS, CALIFORNIA MUTCD, AND ANY ADDENDUMS THERETO, AND AS SHOWN ON THESE PLANS, SYMBOLS AND ABBREVIATIONS USED ARE SHOWN ON CALTRANS STANDARD PLANS.
3. THERE WILL BE NO INTERFERENCE WITH TRAFFIC SIGNALS OR CROSSWALKS.
4. CONES WILL BE 28" MINIMUM HEIGHT AND HAVE REFLECTORIZED SLEEVES FOR NIGHT WORK.
5. POLICE WILL DIRECT TRAFFIC IF NECESSARY.

TCP FOR: TERRAPIN "STOCKTON"

LOCATION: E. AVE Q CLOSURE - 92ND ST TO 97TH ST
95TH ST E CLOSURE - AVE Q TO AVEQ-4
LOS ANGELES COUNTY, CALIFORNIA

CONTACT: ERIC STRANGELAND
PH# 818.915.9010
ELISA SMITH
OFFICE# 213.763.9000

JCL TRAFFIC SERVICES
(213) 622-9775
C31-CA Lic # 805357

DATE	REVISIONS	DRAFTER: E. RAMIREZ
		SCALE: N.T.S.
		FILM LA: TARA KRAMER

STOCKTON

Permit#F00159414

W4-2(RT) W20-1 W20-5 W1-6 (L) C30(CA) R3-7

Ⓢ TRAFFIC SIGNAL

● TRAFFIC CONE

TYPE I W/ SIGN

HIGH LEVEL WARNING DEVICE

FLASHING ARROW SIGN (FAS)

ALL TRAFFIC CONTROL WILL BE INSTALLED TO MEET OR EXCEED THE LATEST CA-MUTCD MINIMUM REQUIREMENTS

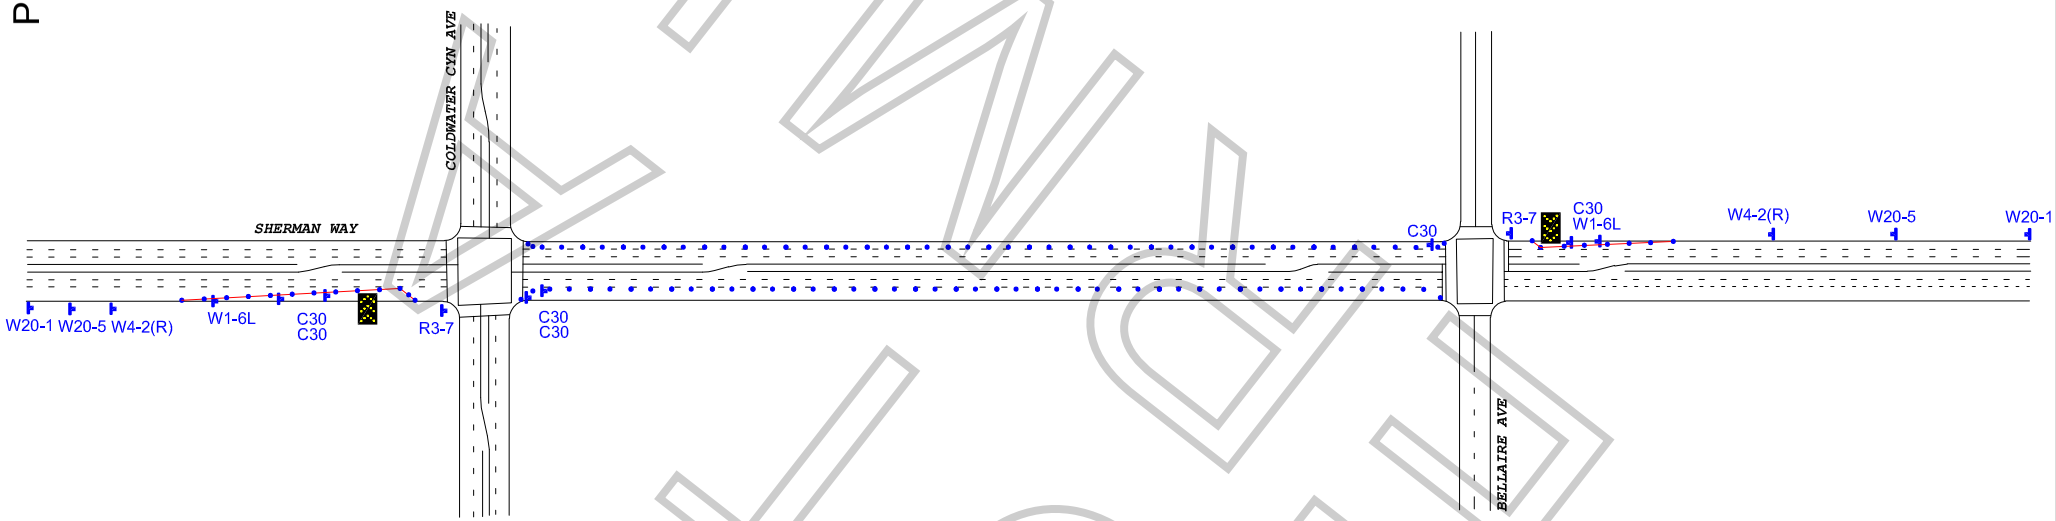

KINKOS

WORK ZONE TRAFFIC CONTROL PLAN
GENERAL NOTES

1. DATE/TIME:
   NORTH SIDE: 11-27-19 FROM 11:00 HOURS TO 15:00 HOURS & 19:00 HOUR TO 03:00.
   SOUTH SIDE: 11-27-19 FROM 19:00 HOURS TO 03:00 HOURS.

2. ALL SIGNING, STRIPING, AND TRAFFIC CONTROL DEVICES SHALL CONFORM TO THE (CURRENT) STATE OF CALIFORNIA DEPARTMENT OF TRANSPORTATION (CALTRANS) STANDARD PLANS AND STANDARD SPECIFICATIONS, CALIFORNIA MUTCD, AND ANY ADDENDUMS THERETO, AND AS SHOWN ON THESE PLANS, SYMBOLS AND ABBREVIATIONS USED ARE SHOWN ON CALTRANS STANDARD PLANS.
3. THERE WILL BE NO INTERFERENCE WITH TRAFFIC SIGNALS OR CROSSWALKS.
4. CONES WILL BE 28" MINIMUM HEIGHT AND HAVE REFLECTORIZED SLEEVES FOR NIGHT WORK.
5. POLICE WILL DIRECT TRAFFIC IF NECESSARY.

TCP FOR: TERRAPIN PRODUCTIONS: "STOCKTON"

LOCATION:
N/S CURB - SHERMAN WAY FROM COLDWATER CYN TO BELLAIRE
S/S CURB & ADJ - SHERMAN WAY FROM COLDWATER CYN TO BELLAIRE
NORTH HOLLYWOOD, CALIFORNIA

CONTACT: ELISA SMITH
OFFICE# 213-763-9000
ERIC STRANGELAND
PH# 818-915-9010

JCL TRAFFIC SERVICES
(213) 622-9775
C31-CA Lic # 805357

DATE REVISIONS

DRAFTER: MARIO MENJIVAR
SCALE: N.T.S.
FILM LA: TARA KRAMER

APPOINTMENT OF FILM THIS PRODUCTION SERVICES, INC. AS AUTHORIZED AGENT AND REPRESENTATIVE

I certify that I am a representative of ERIC STANGELAND / STOCKTON ("Principal") and am
Name of "Principal" / Production Company
authorized to enter into binding contractual agreements on Principal's behalf provided Principal has pre-approved such agreements. I further certify that I am authorized by principal to appoint other representatives and agents for Principal and to give such representatives and agents authority to enter into and bind Principal to agreements relating to the issuance and compliance with location film (e.g. theatrical, television, commercial, and other motion picture filming) and still photographic permits, including the permits themselves and any riders to such permits. Acting on the behalf of Principal in my capacity as it's authorized representative, I appoint Film This Production Services, Inc. (a.k.a. Film This) and it's employees and agents ("Film This") as Principal's authorized representatives and agents to apply for and receive location film (e.g. theatrical, television, commercial, and other motion picture filming) and still photographic permits on behalf of Principal through the *FILML.A., INC.* for any city , county or other jurisdiction where *FILML.A., INC.* operates, in accordance with Principal's instructions, to negotiate, discuss, accept, modify, agree to bind the Principal to the terms and conditions of such permits (including any restrictions and/or community guidelines applicable to any such permit) and to execute such permits on behalf of Principal. Principal understands, acknowledges and agrees that it (and/or it's insurer) remains responsible for liable and all obligations imposed by or incidental to any permit or rider issued to Principal signed by an employee or agent of (including any coordinator, runner or messenger used by) Film This. Principal further agrees to comply with the terms and conditions of any such permits and hereby appoints Film This as an authorized representative to facilitate compliance with such terms and conditions following issuance of such permits and to enter into agreements for Principal with respect thereto. Any person, City, agency, entity or organization (including *FILML.A., INC.* and any city, county or other jurisdiction where *FILML.A., INC.* operates) may rely on this appointment and not need obtain any further authorization for any act described herein. An original or faxed copy of this appointment shall be sufficient and may be treated as an original for all purposes. The appointment may be revoked by Principal at anytime in writing delivered to *FILML.A., INC.*, but in any case shall expire one (1) year from the date of execution set forth below.

I declare under penalty of perjury under the laws of the State of California that I am authorized to appoint Film This as an agent for Principal and based on that authority I hereby appoint Film This as Principal's agent as set forth herein.

Dated 10-10-19

By _____
Representative's Signature

STOCKTON
Name of "Principal" (Production Company)

ERIC STANGELAND
Print Princpal Representative's Name

LOCATION MANAGER
Representative's Title (i.e. UPM, Loc Mgr)

1149 N. GOWER ST ROOM 278
Principal's Address

LA CA 90038
City, State, Zip Code

323-785-2143
Principal's Telephone Number

NOT A PERMIT

Permit #F00159414

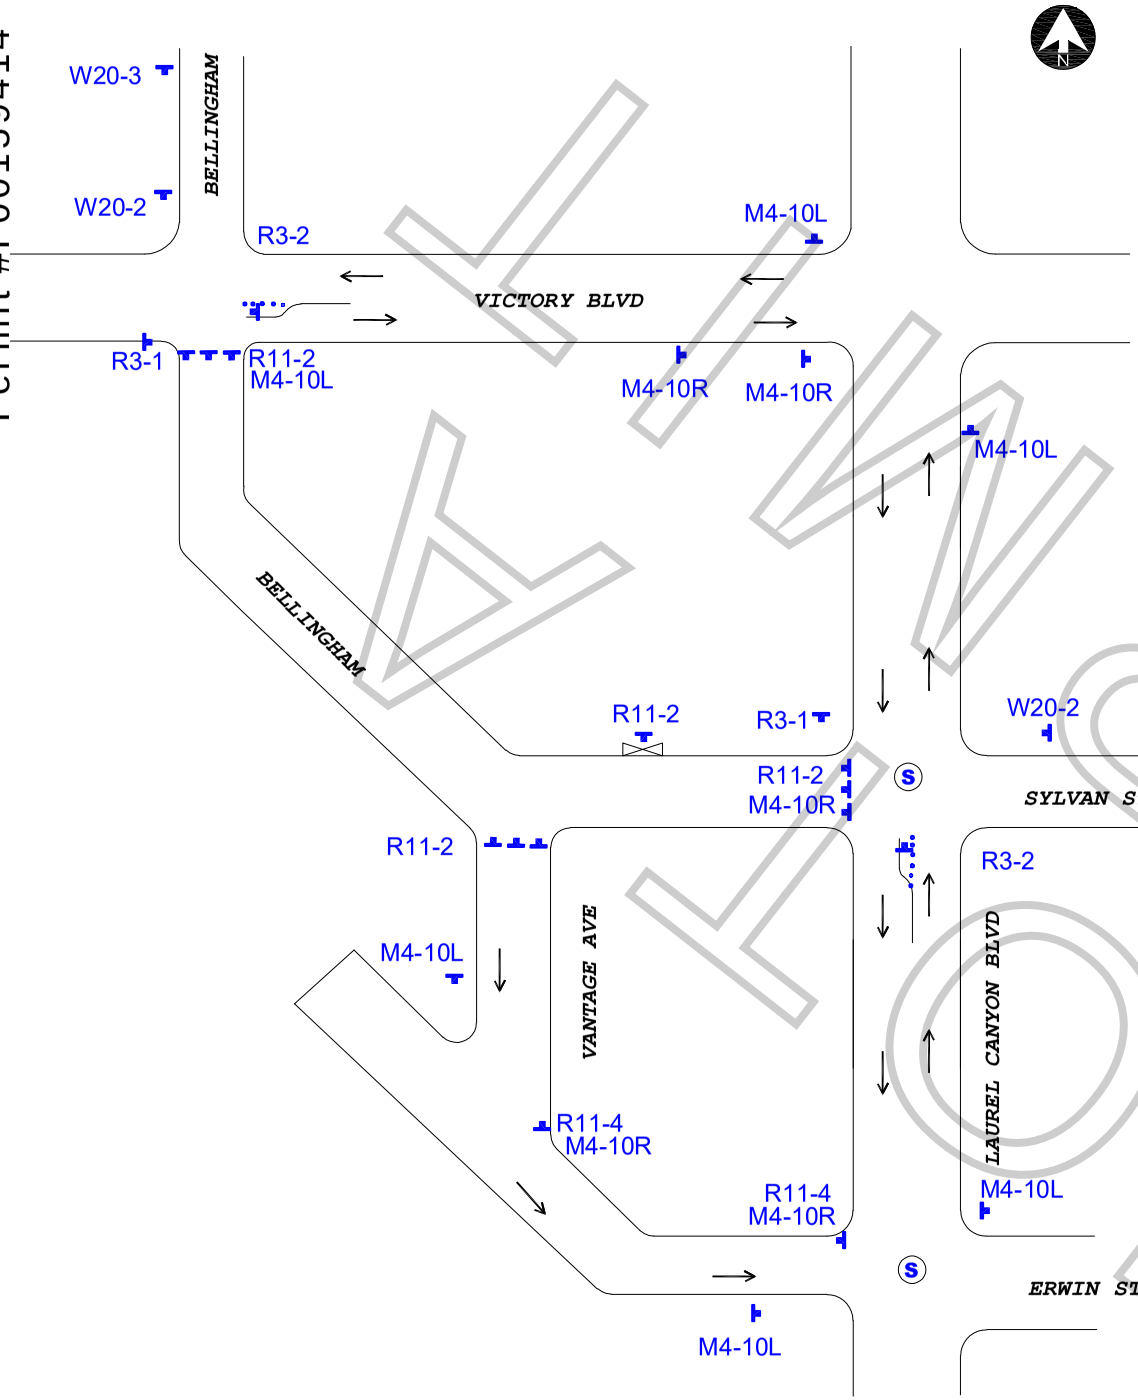

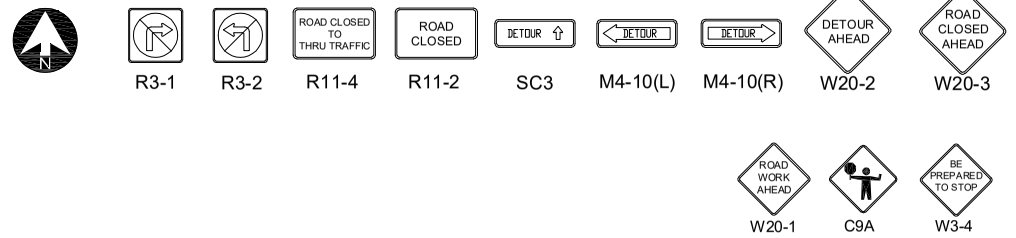

Ⓢ TRAFFIC SIGNAL

TRAFFIC CONE

TYPE I W/ SIGN

TRAFFIC OFFICER

ALL TRAFFIC CONTROL WILL BE INSTALLED TO MEET OR EXCEED THE LATEST CA-MUTCD MINIMUM REQUIREMENTS

WORK ZONE TRAFFIC CONTROL PLAN GENERAL NOTES

1. **DATE/TIME: 11-27-19 FROM 09:00 HOURS TO 03:00 HOURS.**
2. ALL SIGNING, STRIPING, AND TRAFFIC CONTROL DEVICES SHALL CONFORM TO THE (CURRENT) STATE OF CALIFORNIA DEPARTMENT OF TRANSPORTATION (CALTRANS) STANDARD PLANS AND STANDARD SPECIFICATIONS, CALIFORNIA MUTCD, AND ANY ADDENDUMS THERETO, AND AS SHOWN ON THESE PLANS, SYMBOLS AND ABBREVIATIONS USED ARE SHOWN ON CALTRANS STANDARD PLANS.
3. THERE WILL BE NO INTERFERENCE WITH TRAFFIC SIGNALS OR CROSSWALKS.
4. CONES WILL BE 28" MINIMUM HEIGHT AND HAVE REFLECTORIZED SLEEVES FOR NIGHT WORK.
5. POLICE WILL DIRECT TRAFFIC IF NECESSARY.

TCP FOR: TERRAPIN PRODUCTIONS: "STOCKTON"

LOCATION: FULL CLOSURE OF BELLINGHAM AVE FROM VICTORY BLVD &LAUREL CANYON HOLLYWOOD, CALIFORNIA

CONTACT: ELISA SMITH
OFFICE# 213-763-9000
ERIC STRANGELAND
PH# 818-915-9010

JCL TRAFFIC SERVICES
(213) 622-9775
C31-CA Lic # 805357

DATE	REVISIONS		
		DRAFTER:	Edgar J. Soto
		SCALE:	N.T.S.
		FILM LA:	T. Kramer

STOCKTON